


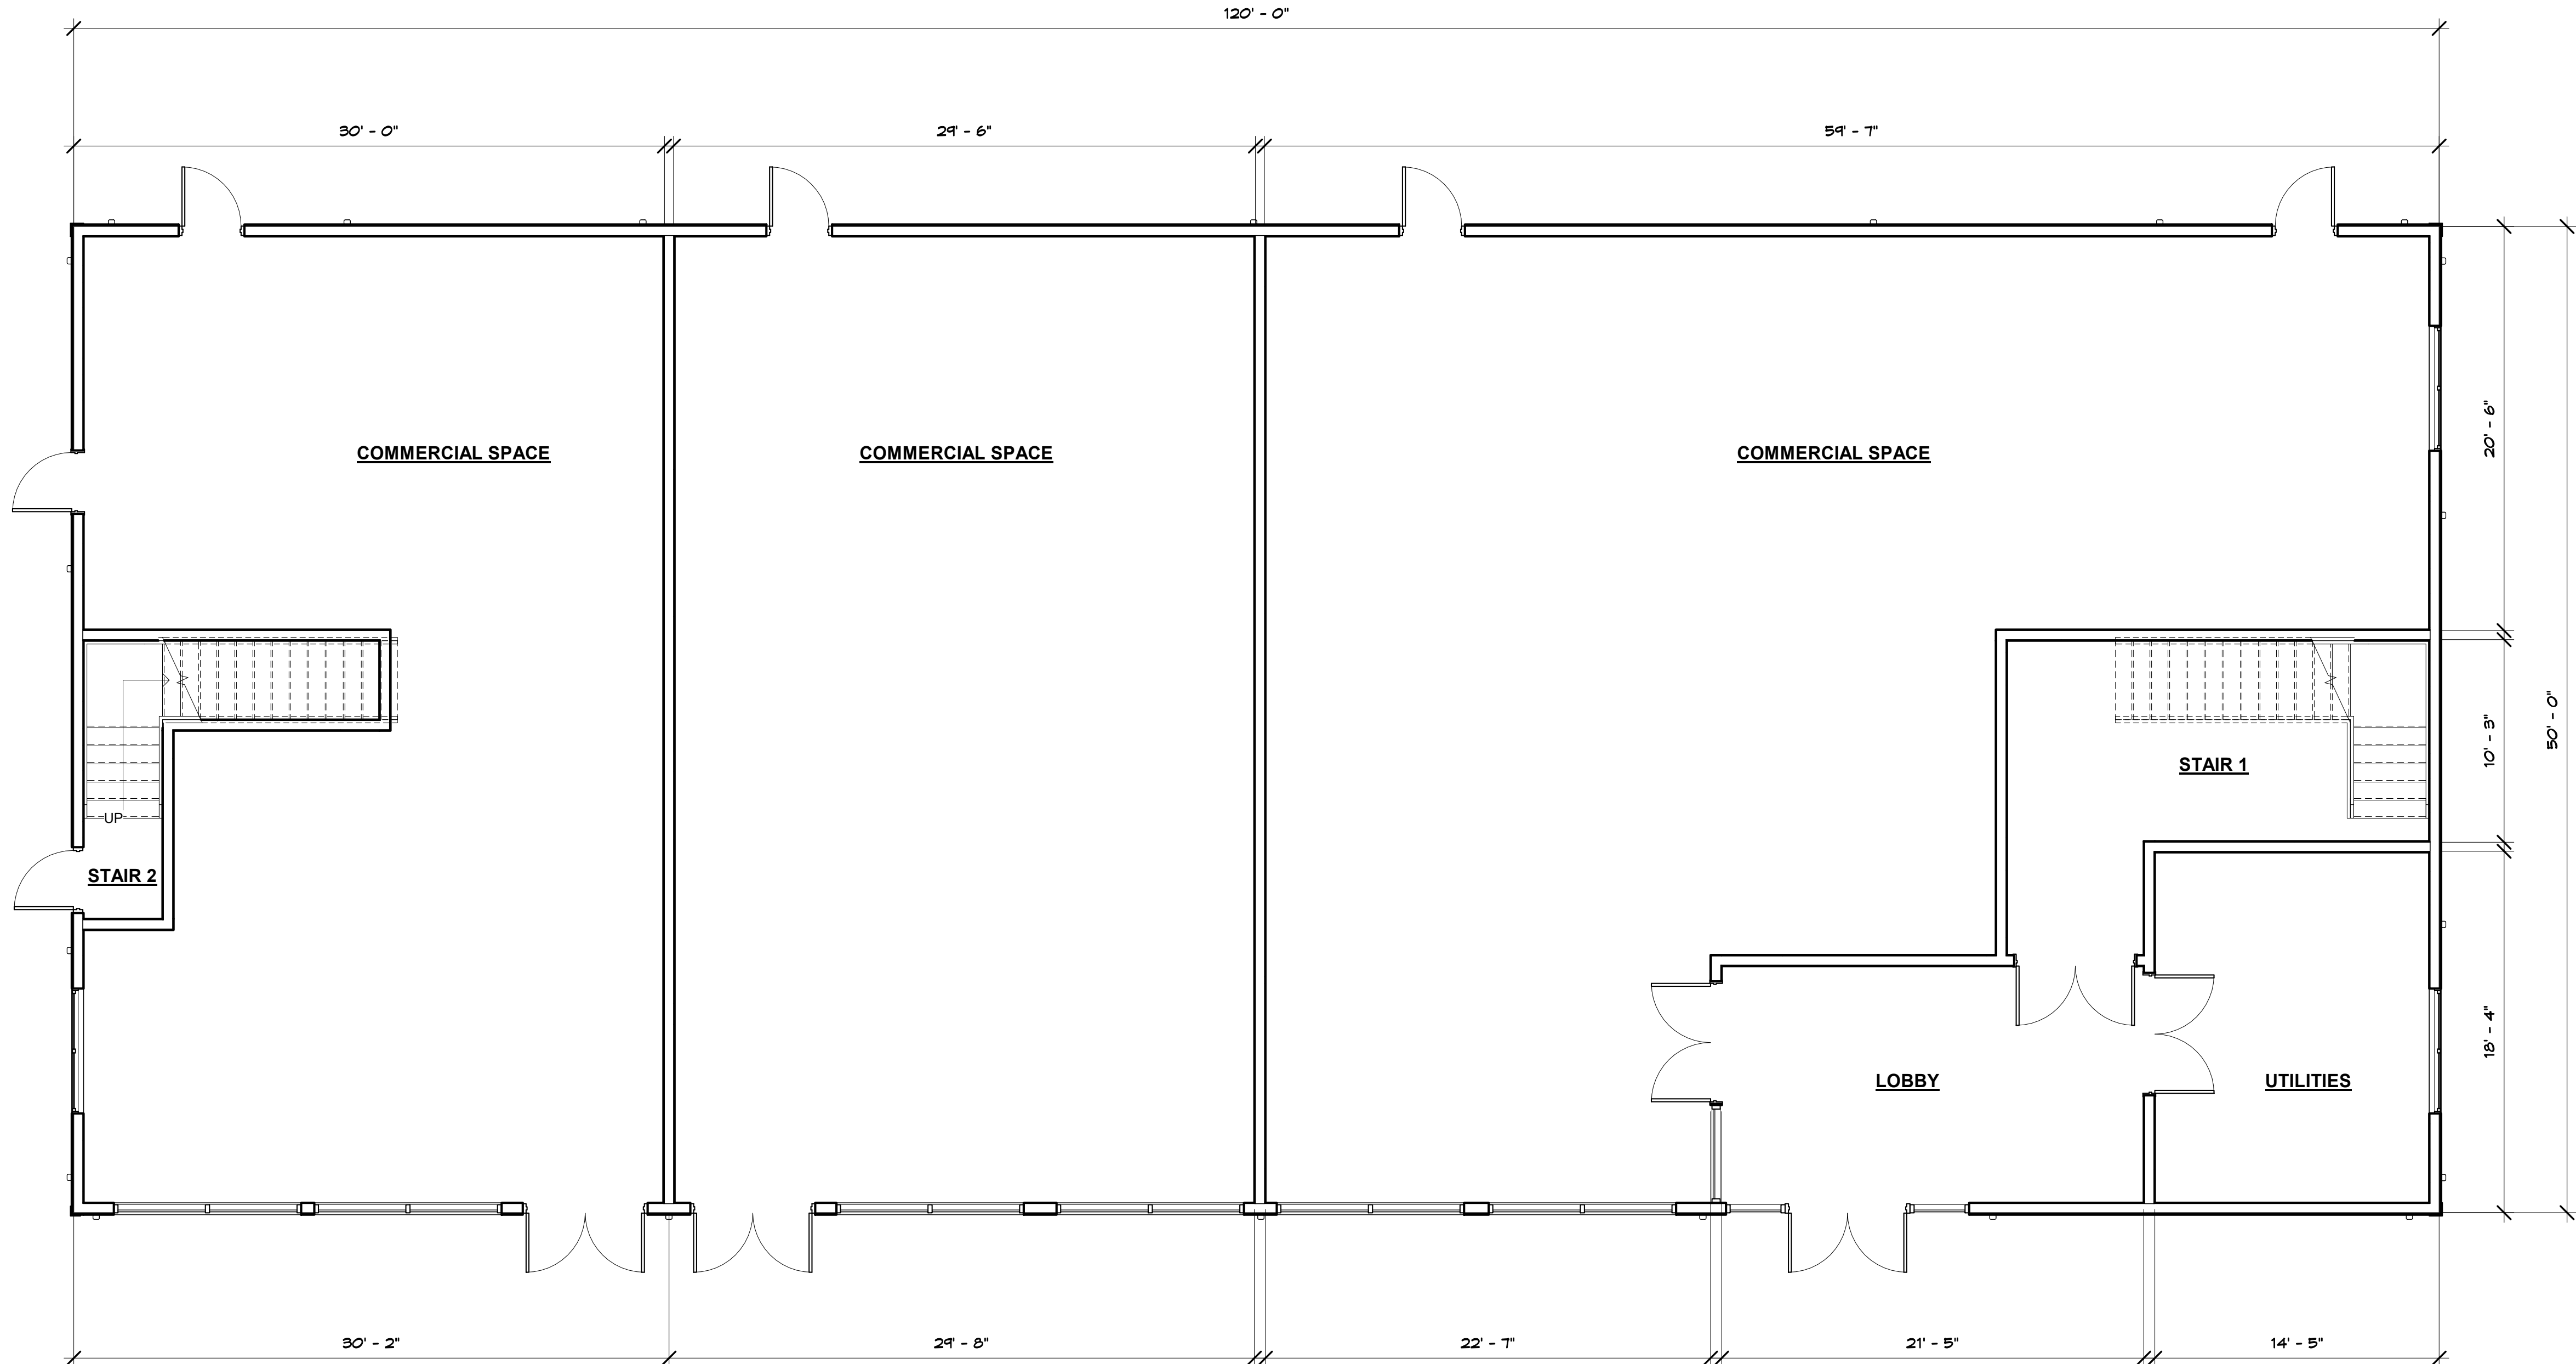

① GROUND FLOOR PLAN
3/16" = 1'-0"



STAMP:

DRAWING TITLE: GROUND FLOOR PLAN

DATE: 1-5-2021

REVISIONS:

SCALE: AS NOTED


DRAWN BY: PAK

JOB TITLE #: NEW MIXED USE BUILDING
NEWBURYPORT, MASSACHUSETTS
NEWBURYPORT, MA 01901


CLIENT NAME #: MR. JOE BAVARO
16 GRAF ROAD UNIT 31
NEWBURYPORT, MA 01950

KRITIKOS ARCHITECTS


14 Olsen Road Peabody, MA 01960 (978) 531-4164
E-Mail: phil@kritikosarchitects.com
www.kritikosarchitects.com

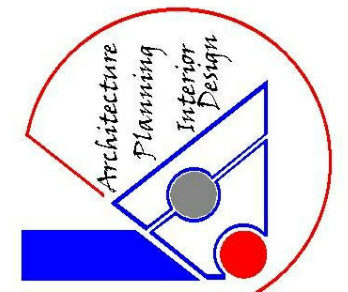

A-1

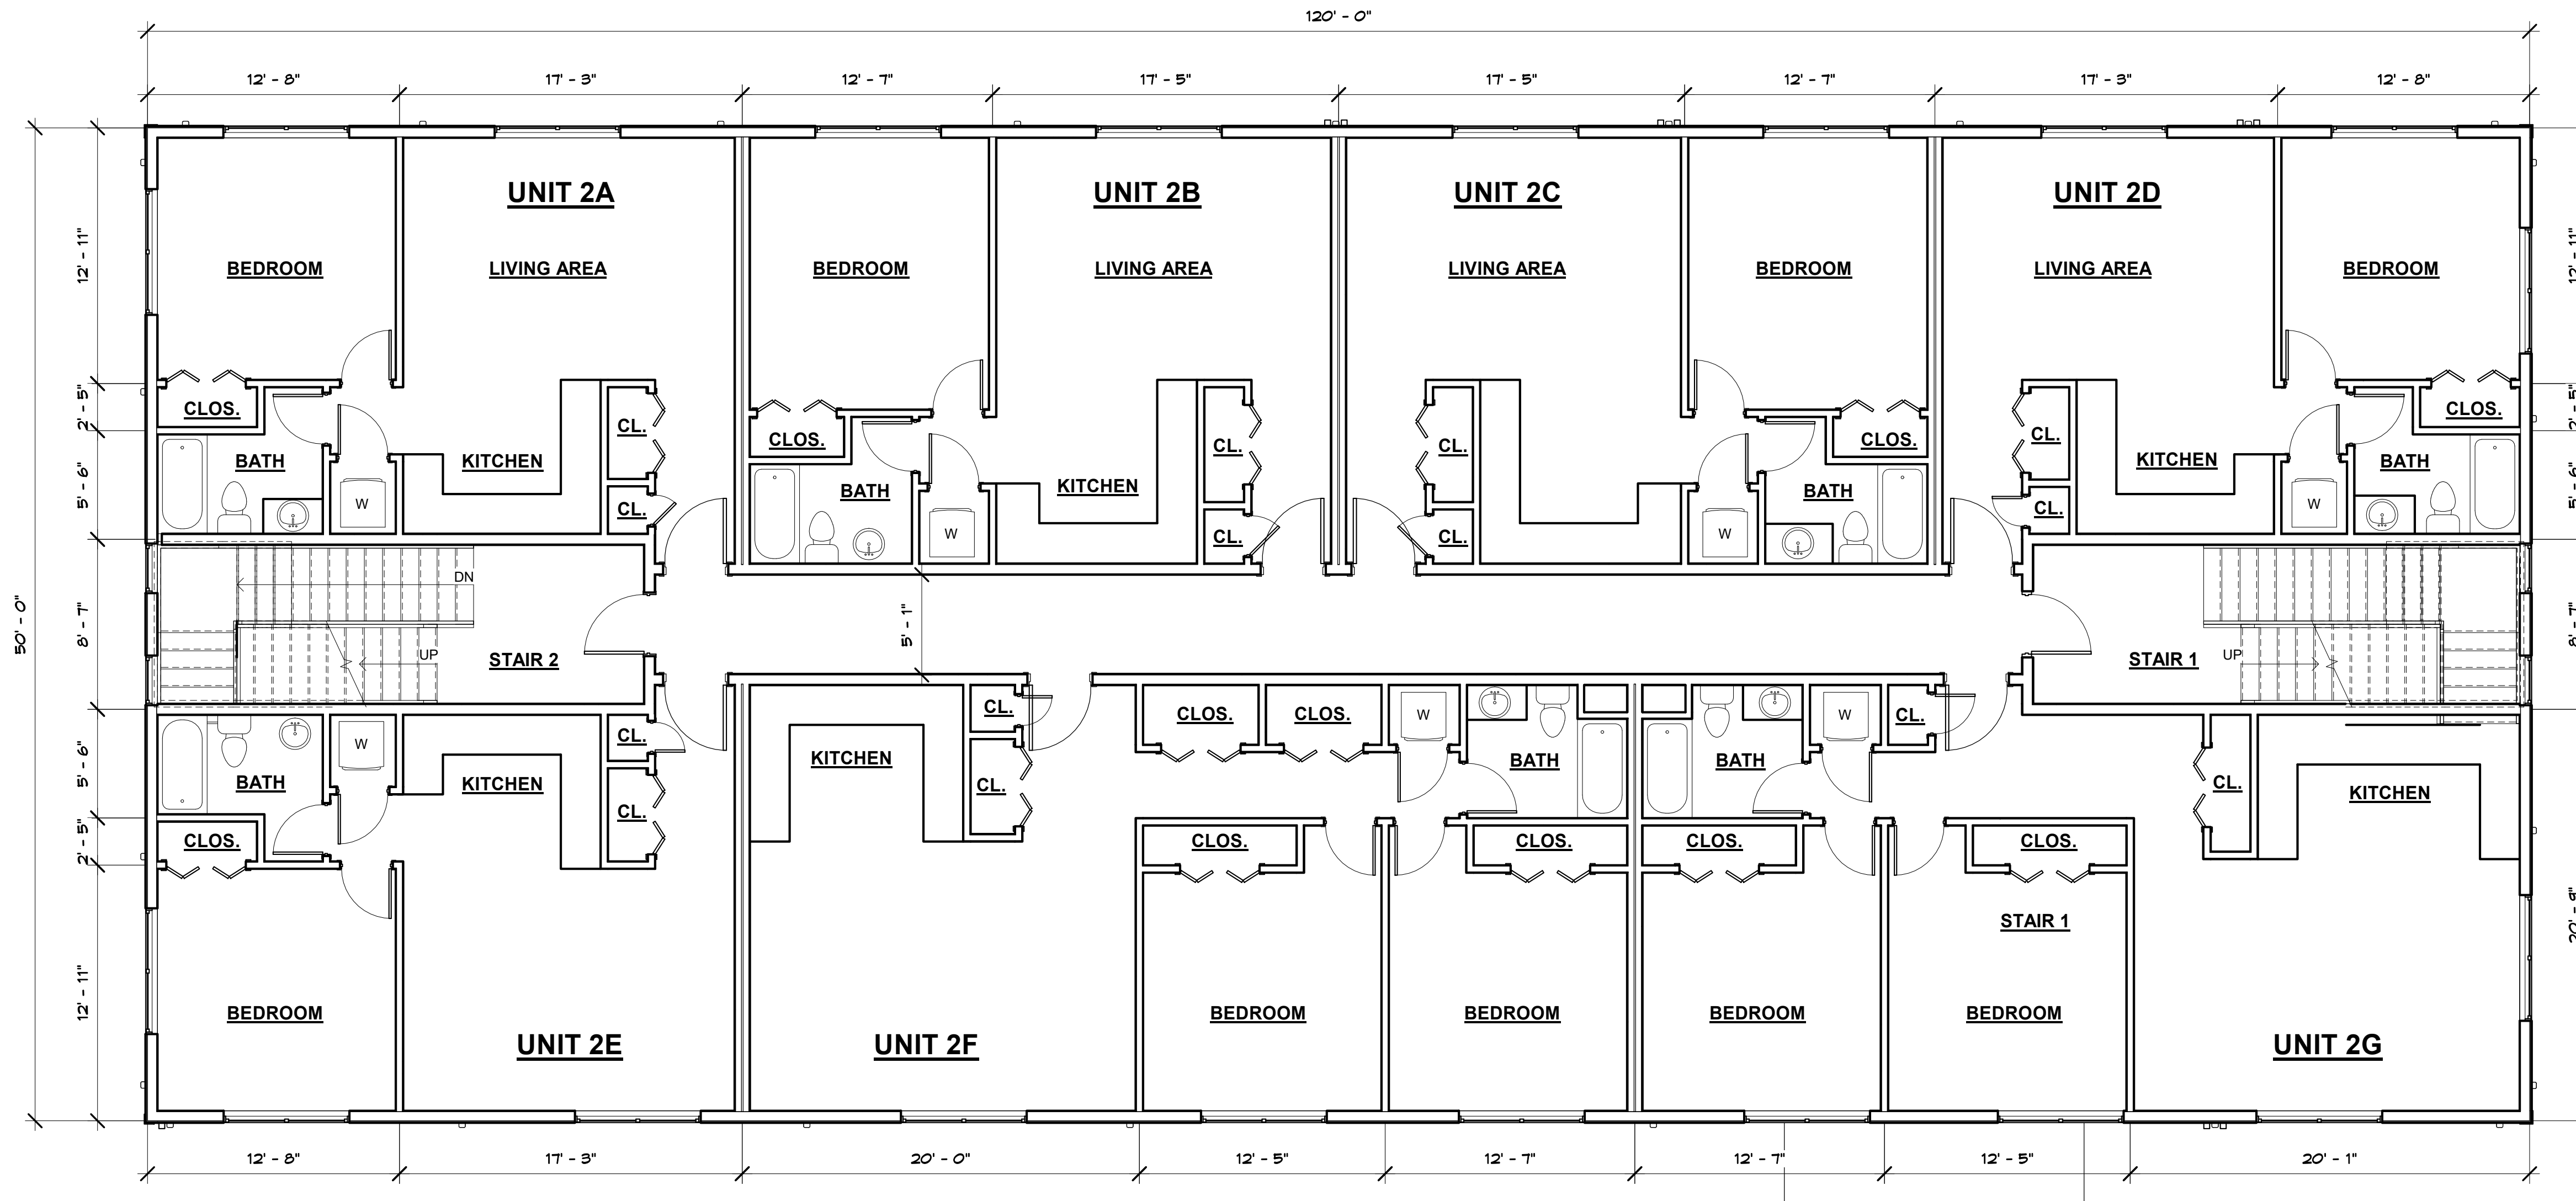

1 SECOND FLOOR PLAN
3/16" = 1'-0"

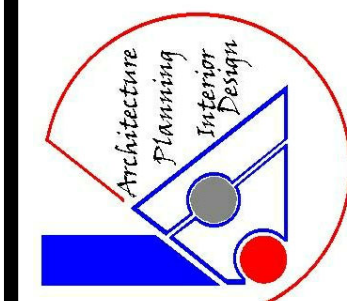

KRITIKOS ARCHITECTS

14 Olsen Road Peabody, MA 01960 (978) 531-4164
E-Mail: phil@kritikosarchitects.com
www.kritikosarchitects.com

JOB TITLE #: NEW MIXED USE BUILDING
SEABURYPORT DUNFRIE
NEWBURYPORT, MA 01951

CLIENT NAME #: MR. JOE BAVARO
18 GRAF ROAD UNIT 31
NEWBURYPORT, MA 01950

DATE: 1-5-2021


SCALE: AS NOTED

DRAWN BY: Author


DRAWING TITLE: SECOND FLOOR PLAN

STAMP:



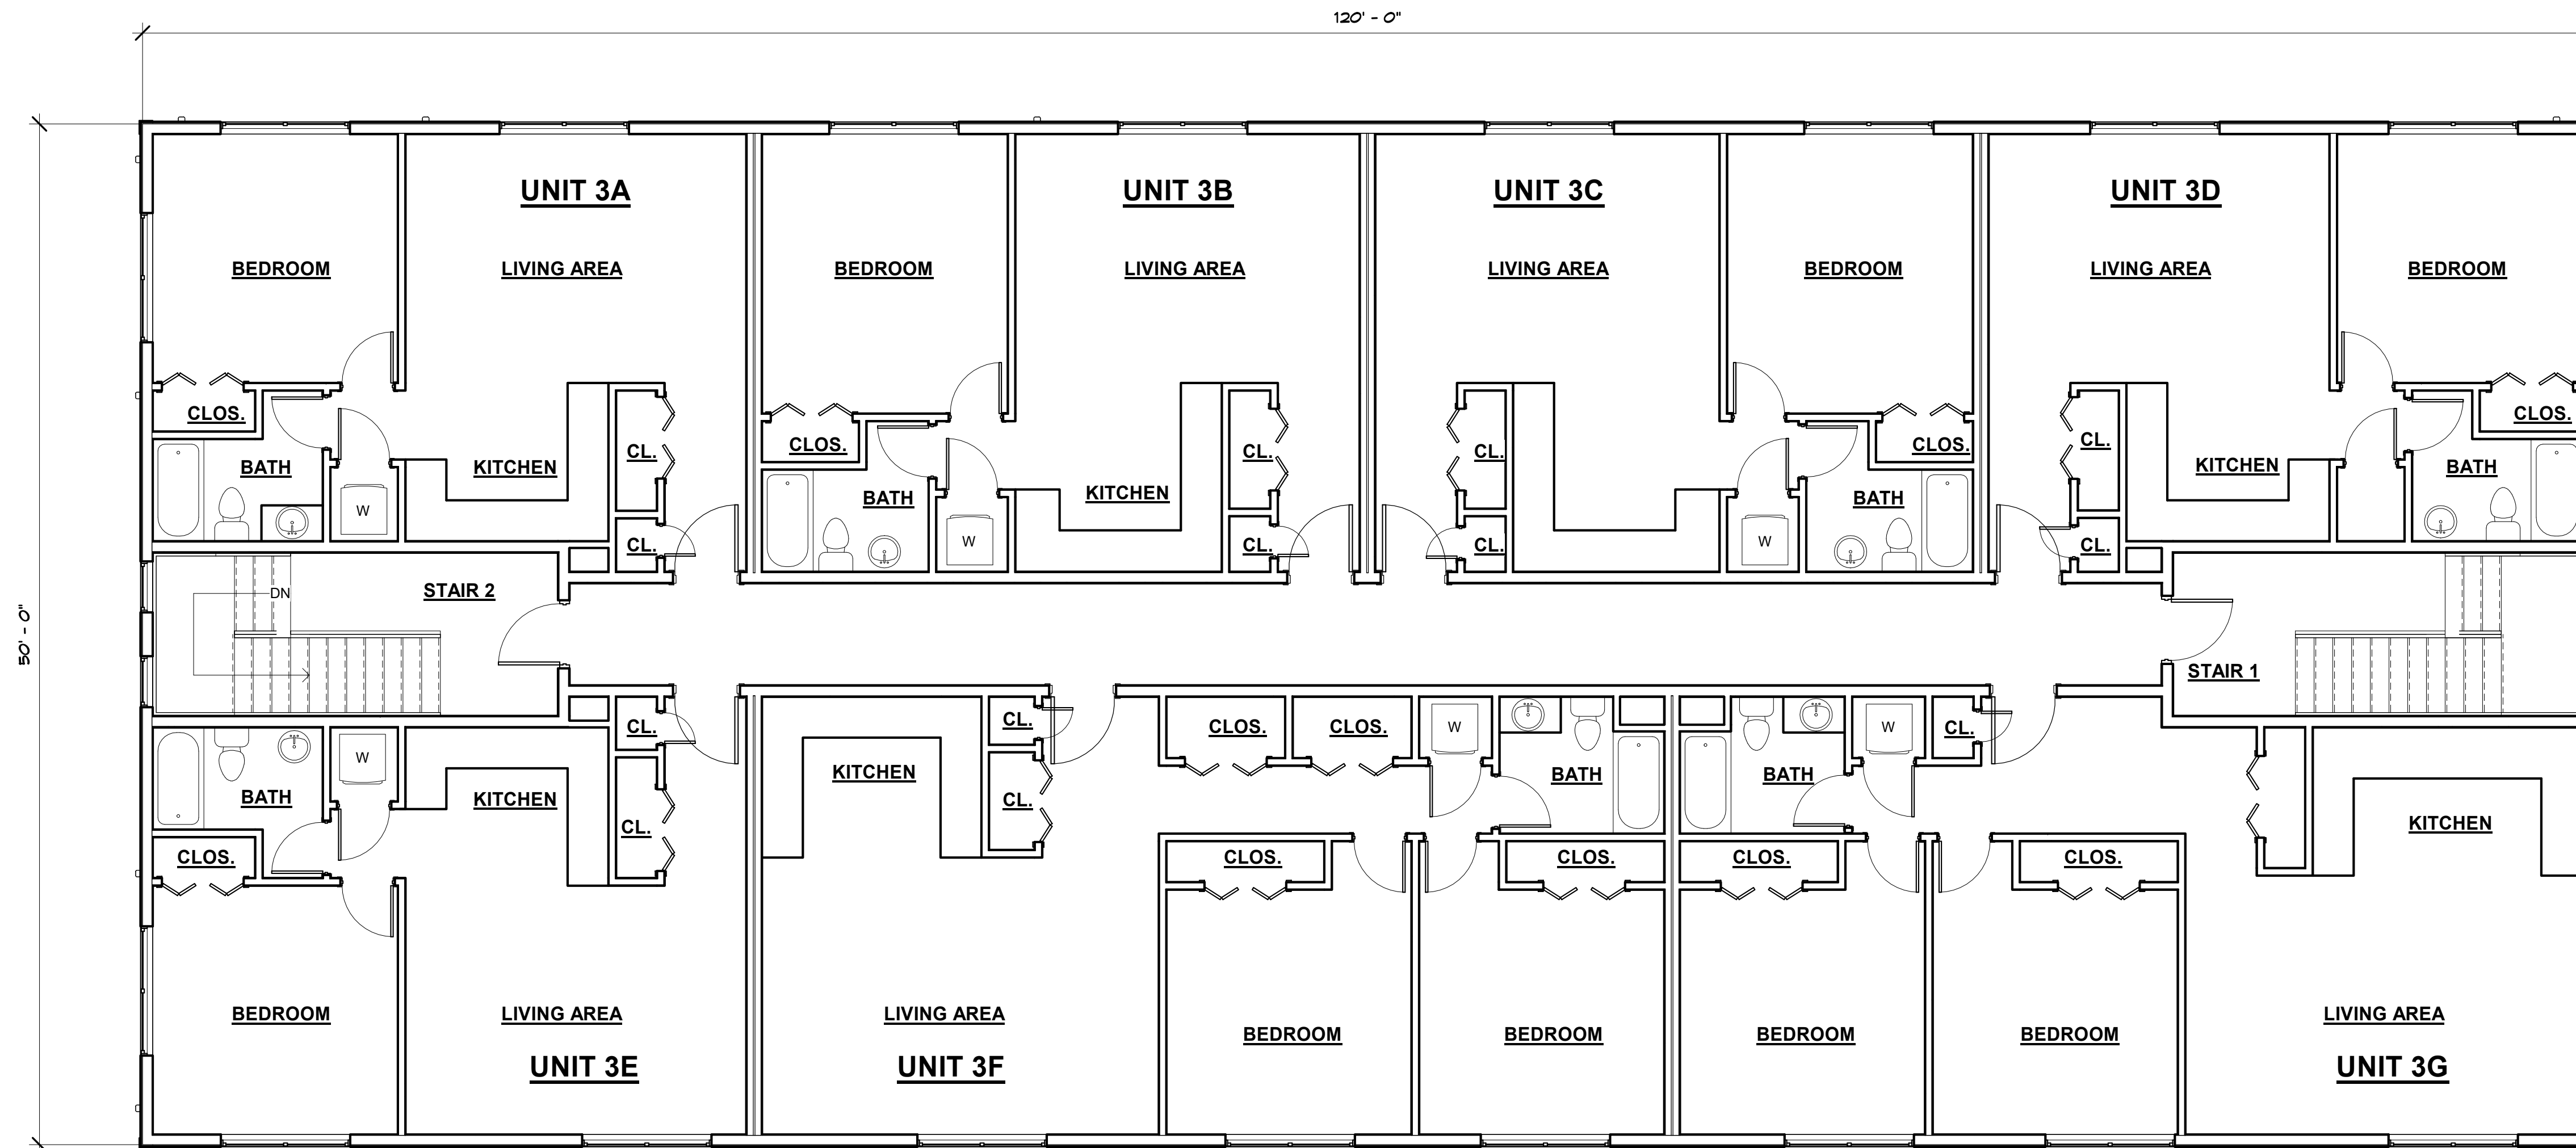

① THIRD FLOOR PLAN
3/16" = 1'-0"

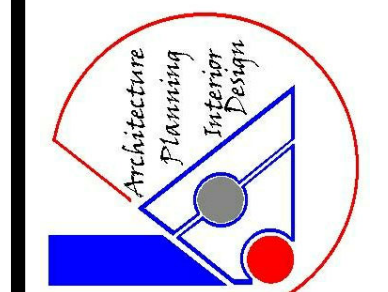

KRITIKOS ARCHITECTS

14 Olsen Road Peabody, MA 01960 (978) 531-4164
E-Mail: phil@kritikosarchitects.com
www.kritikosarchitects.com

JOB TITLE #: NEW MIXED USE BUILDING
NEWBURYPORT, MA 01961

CLIENT NAME #: MR. JOE BAVARO
18 GRAF ROAD UNIT 31
NEWBURYPORT, MA 01960

DATE: 1-5-2021


SCALE:
AS NOTED

DRAWN BY:
Author


DRAWING TITLE: THIRD FLOOR PLAN

STAMP:




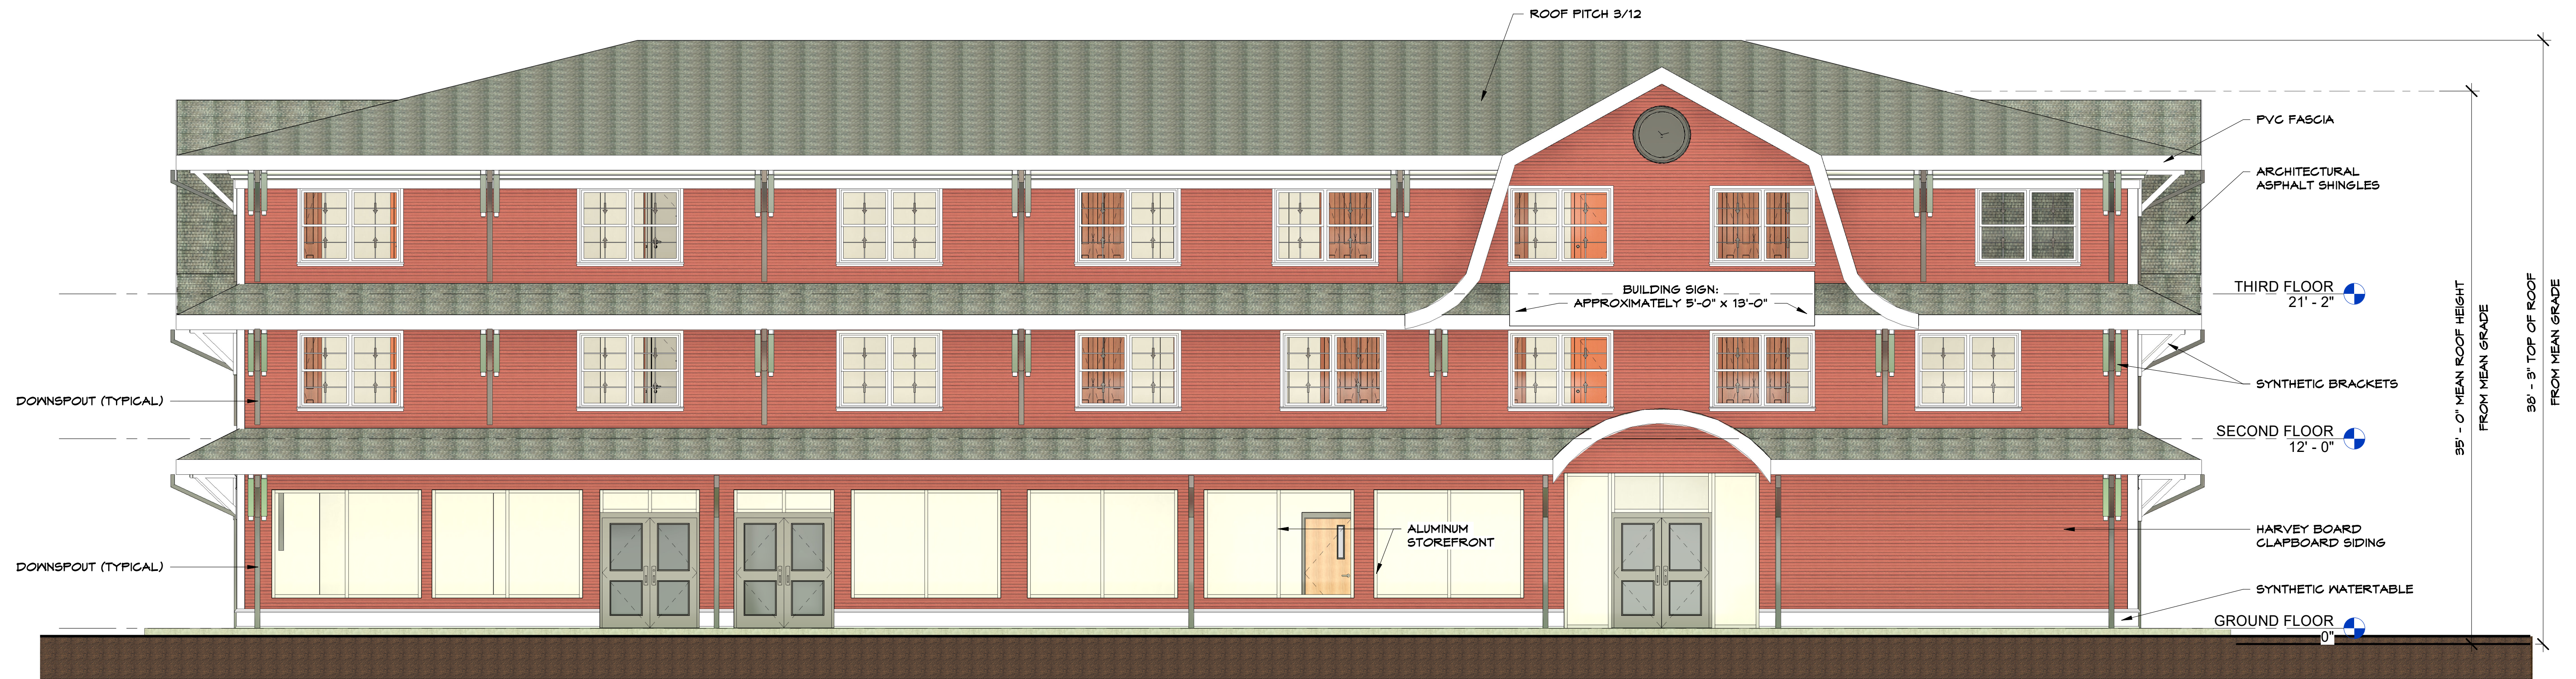

① FRONT ELEVATION
3/16" = 1'-0"

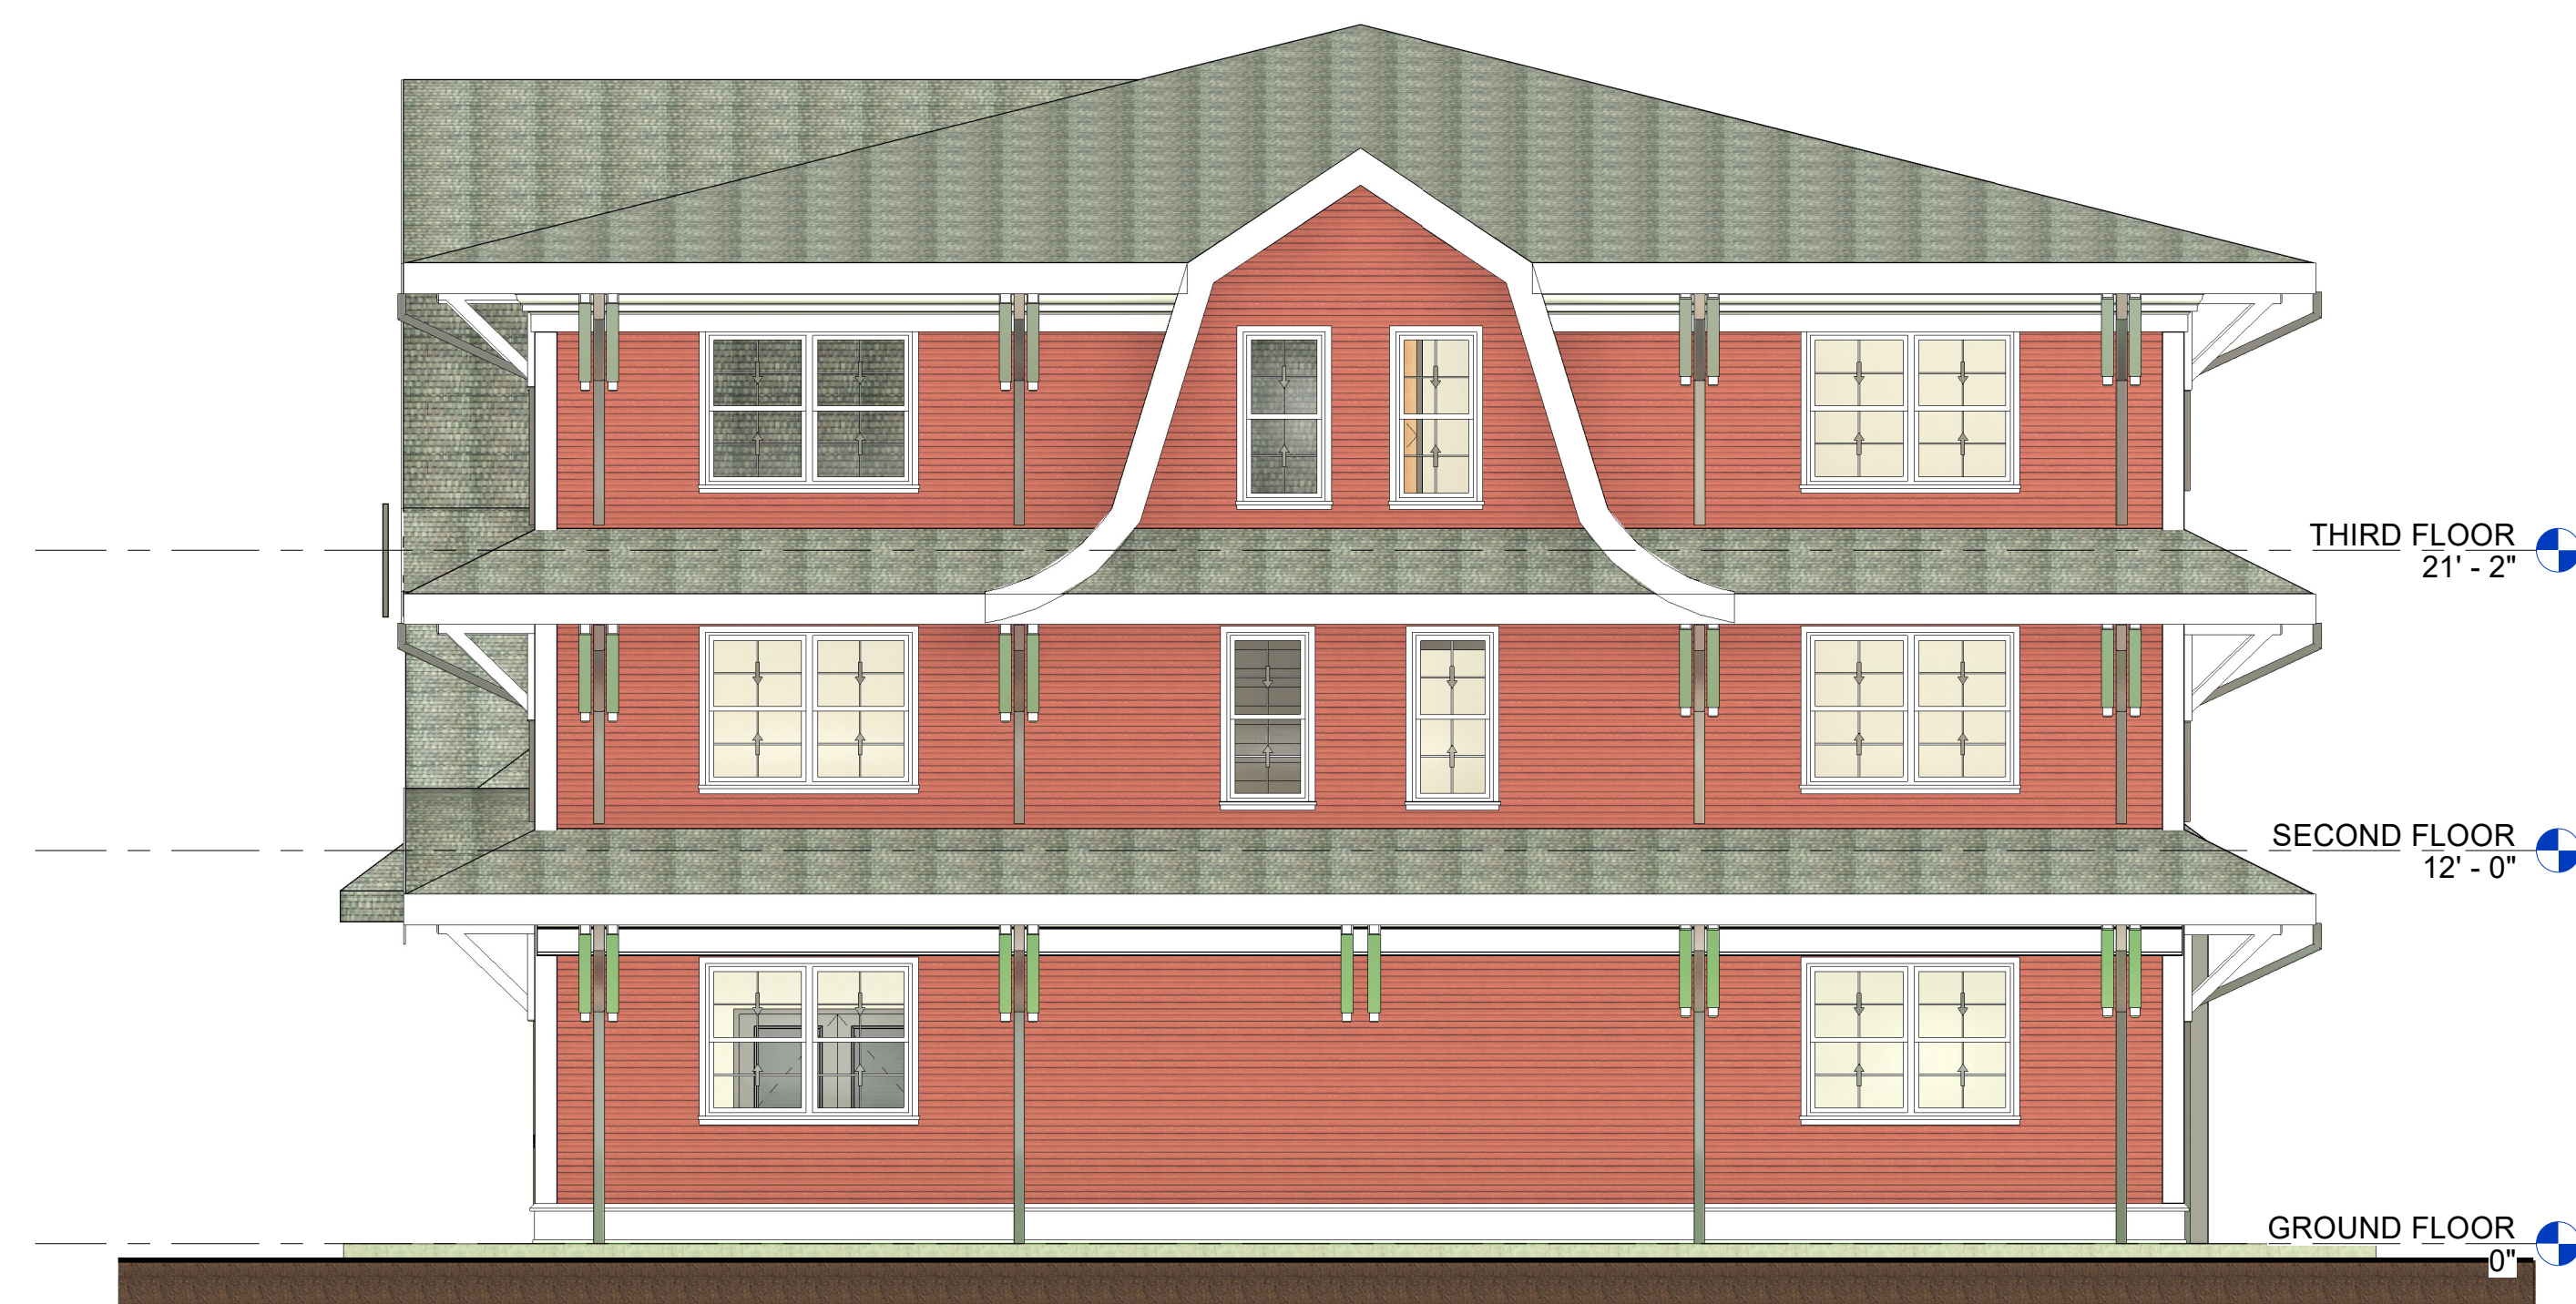

② RIGHT ELEVATION
3/16" = 1'-0"

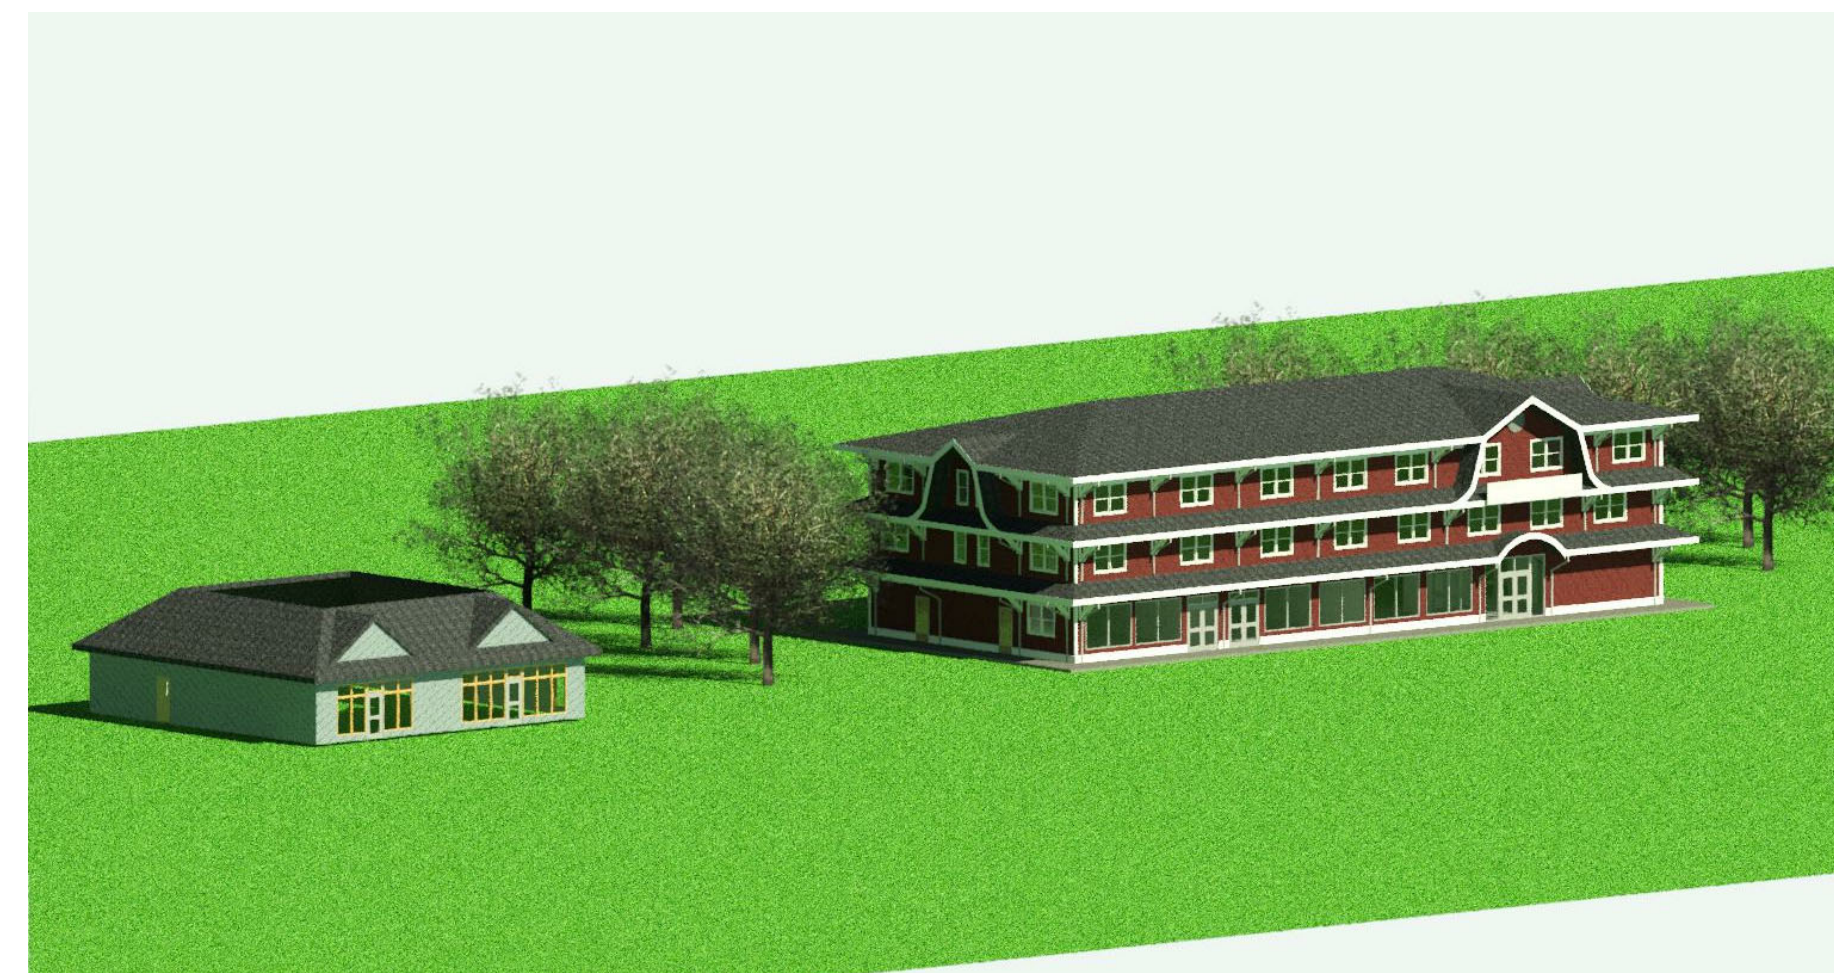

STAMP:

DRAWING TITLE ELEVATIONS

DATE: 1-5-2021

SCALE: AS NOTED

DRAWN BY: Author

REVISIONS:

JOB TITLE #: NEW MIXED USE BUILDING
SEABURYPORT DUNPIKE
NEWBURYPORT, MA 01950


CLIENT NAME #: MR. JOE BAVARO
16 GRAF ROAD UNIT 31
NEWBURYPORT, MA 01950

KRITIKOS ARCHITECTS

14 Olsen Road Peabody, MA 01960 (978) 531-4164

E-Mail: phil@kritikosarchitects.com

www.kritikosarchitects.com

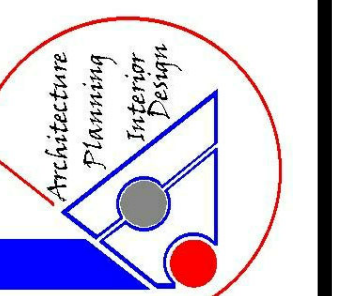



A-4



① REAR ELEVATION
3/16" = 1'-0"



② LEFT ELEVATION
3/16" = 1'-0"

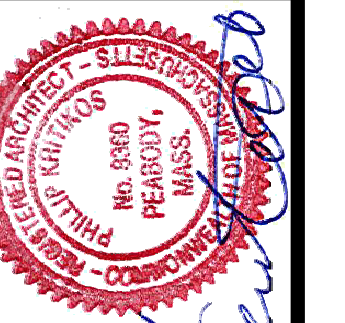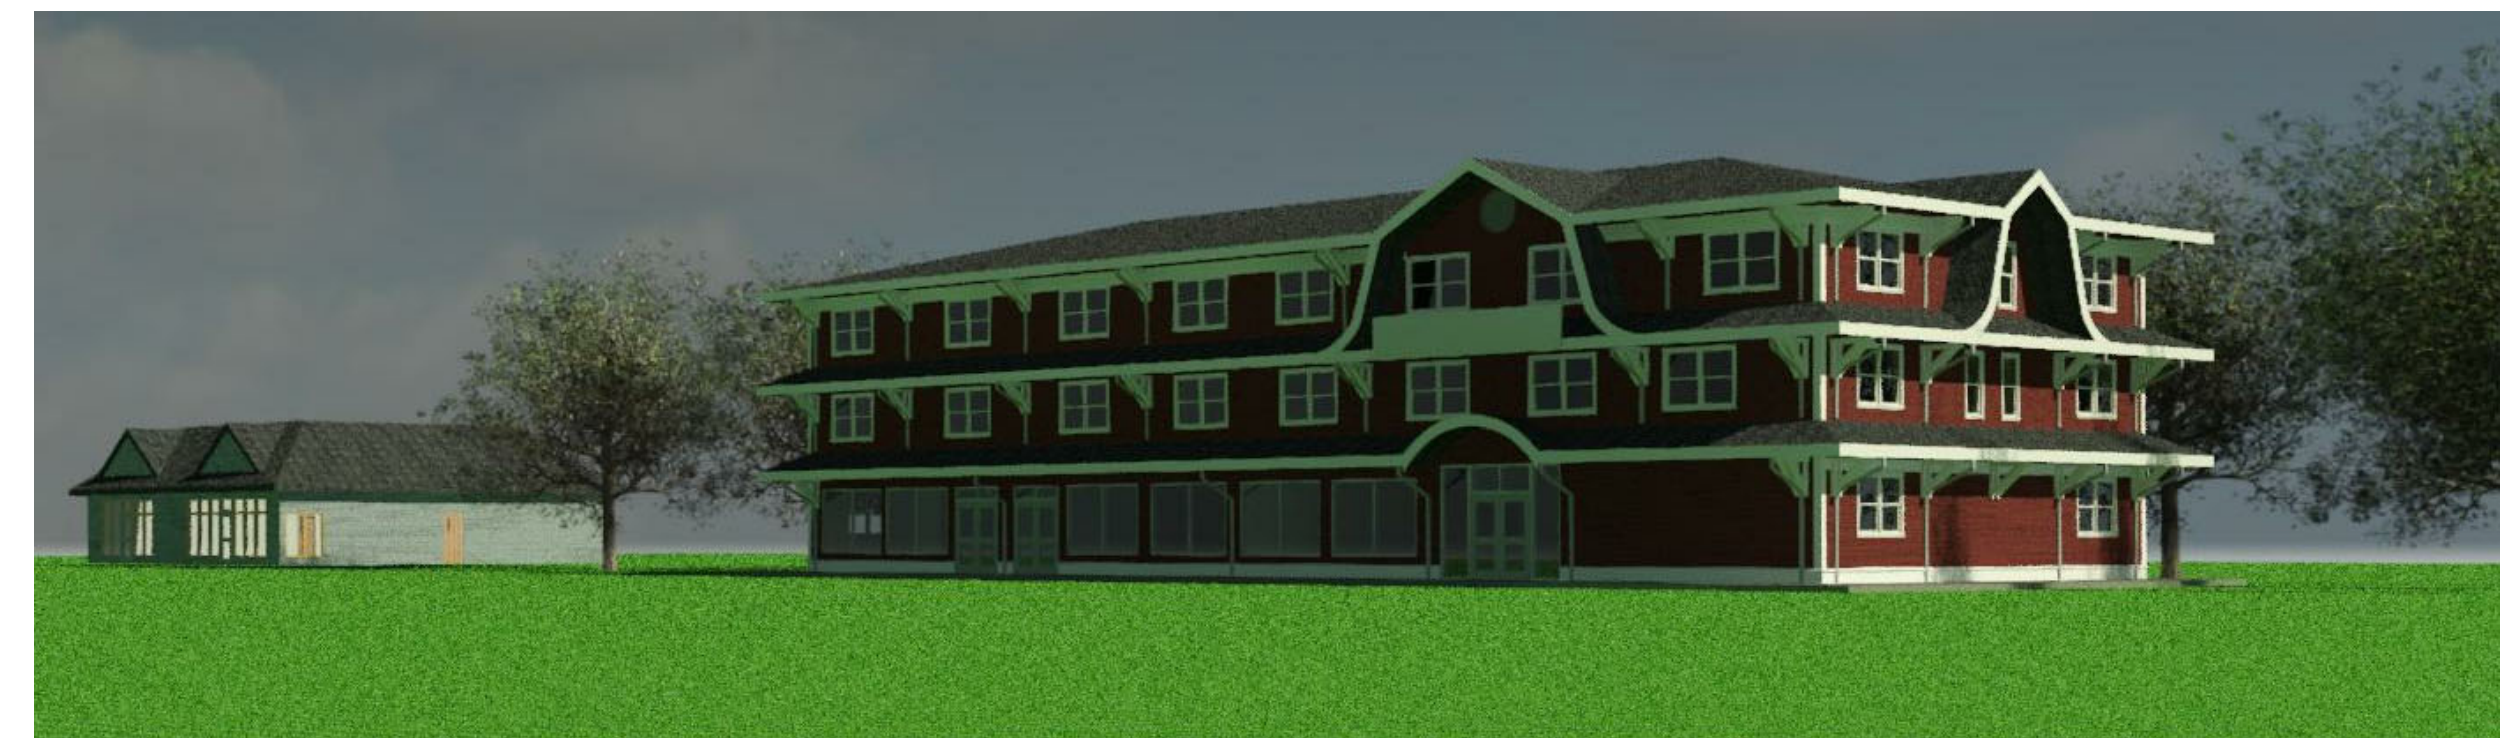

STAMP:

DRAWING TITLE ELEVATIONS

DATE: 1-5-2021

SCALE: AS NOTED


DRAWN BY: Author

REVISIONS:


JOB TITLE #: NEW MIXED USE BUILDING
NEWBURYPORT DUNPK
NEWBURYPORT, MA 01901

CLIENT NAME #: MR. JOE BAVARO
16 GRAF ROAD UNIT 31
NEWBURYPORT, MA 01950


14 Olsen Road Peabody, MA 01960 (978) 531-4164
E-Mail: phil@kritikosarchitects.com
www.kritikosarchitects.com

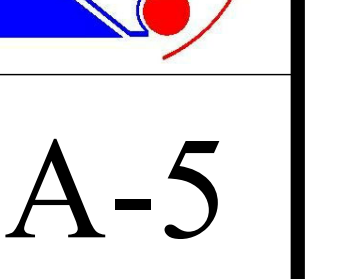

A-5

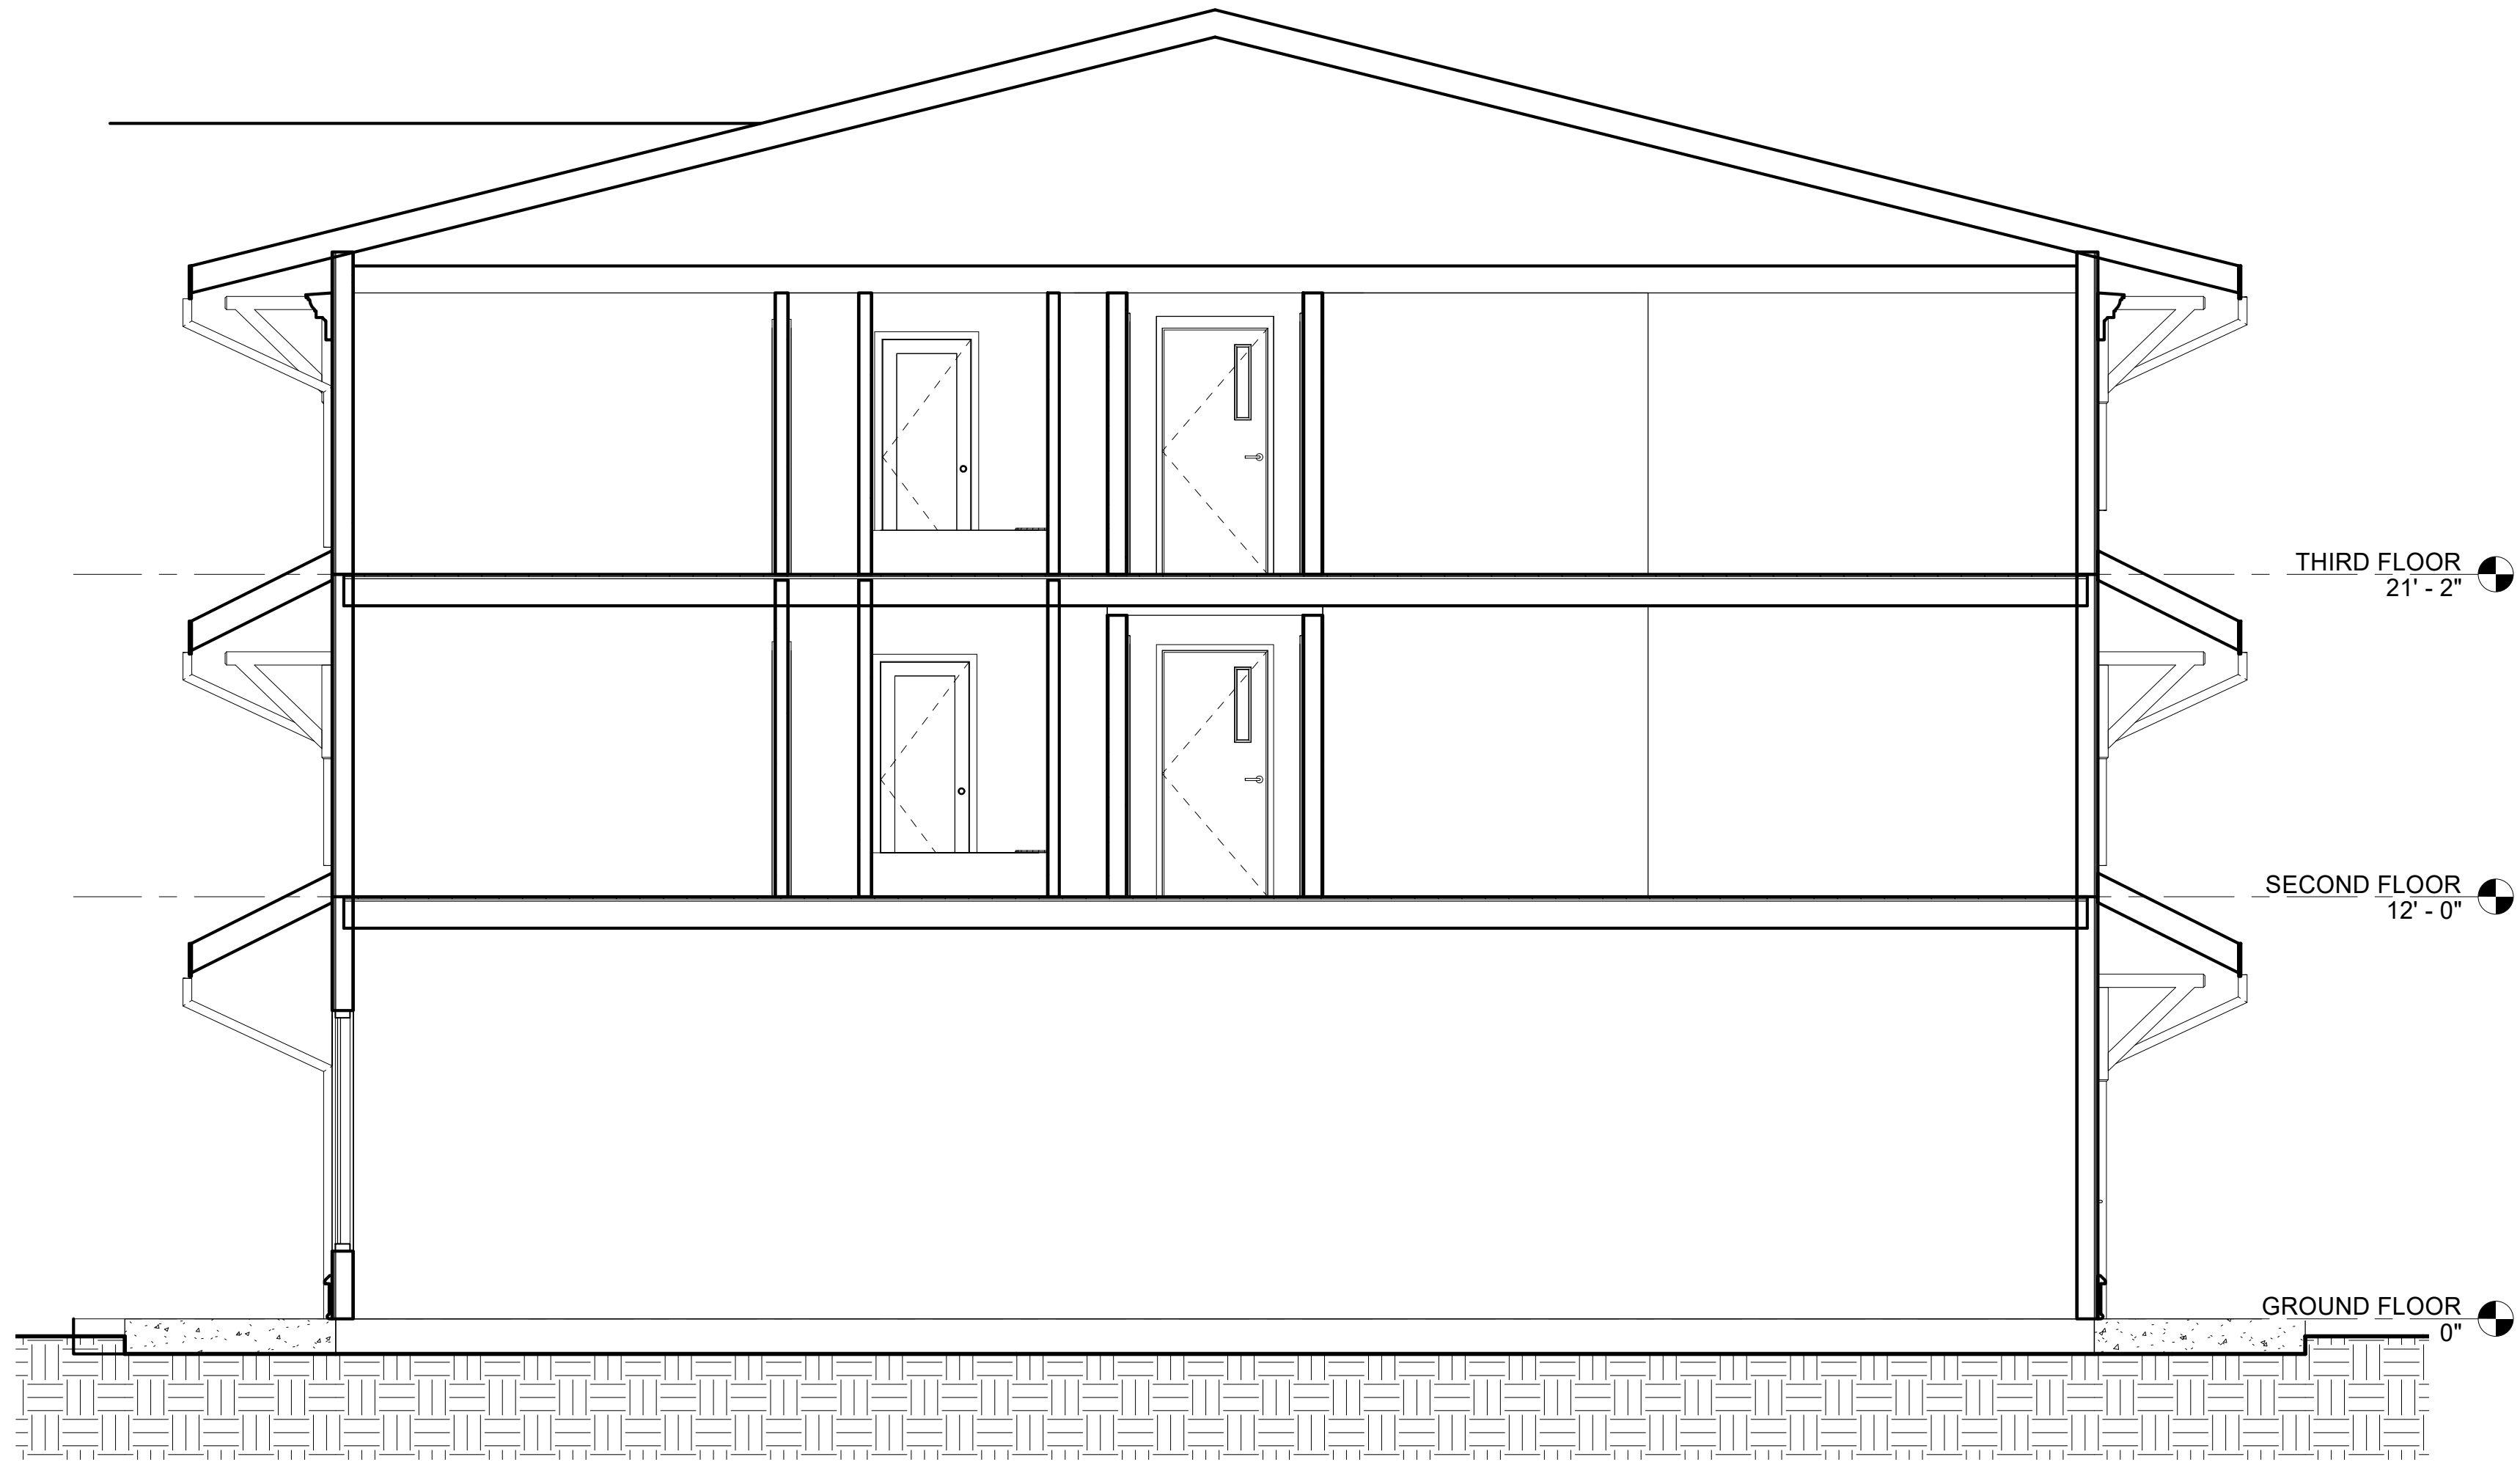

① BUILDING SECTION
1/4" = 1'-0"

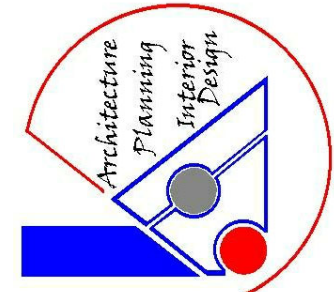

KRITIKOS ARCHITECTS

14 Olsen Road Peabody, MA 01960 (978) 531-4164
E-Mail: phil@kritikosarchitects.com
www.kritikosarchitects.com

JOB TITLE #: NEW MIXED USE BUILDING
NEWBURYPORT TURNPIKE
NEWBURYPORT, MA 01951

CLIENT NAME #: MR. JOE BAVARO
16 GRAF ROAD UNIT 31
NEWBURYPORT, MA 01950

DATE: 1-5-2021

SCALE: AS NOTED

DRAWN BY: Author

DRAWING TITLE: BUILDING SECTION

STAMP:

