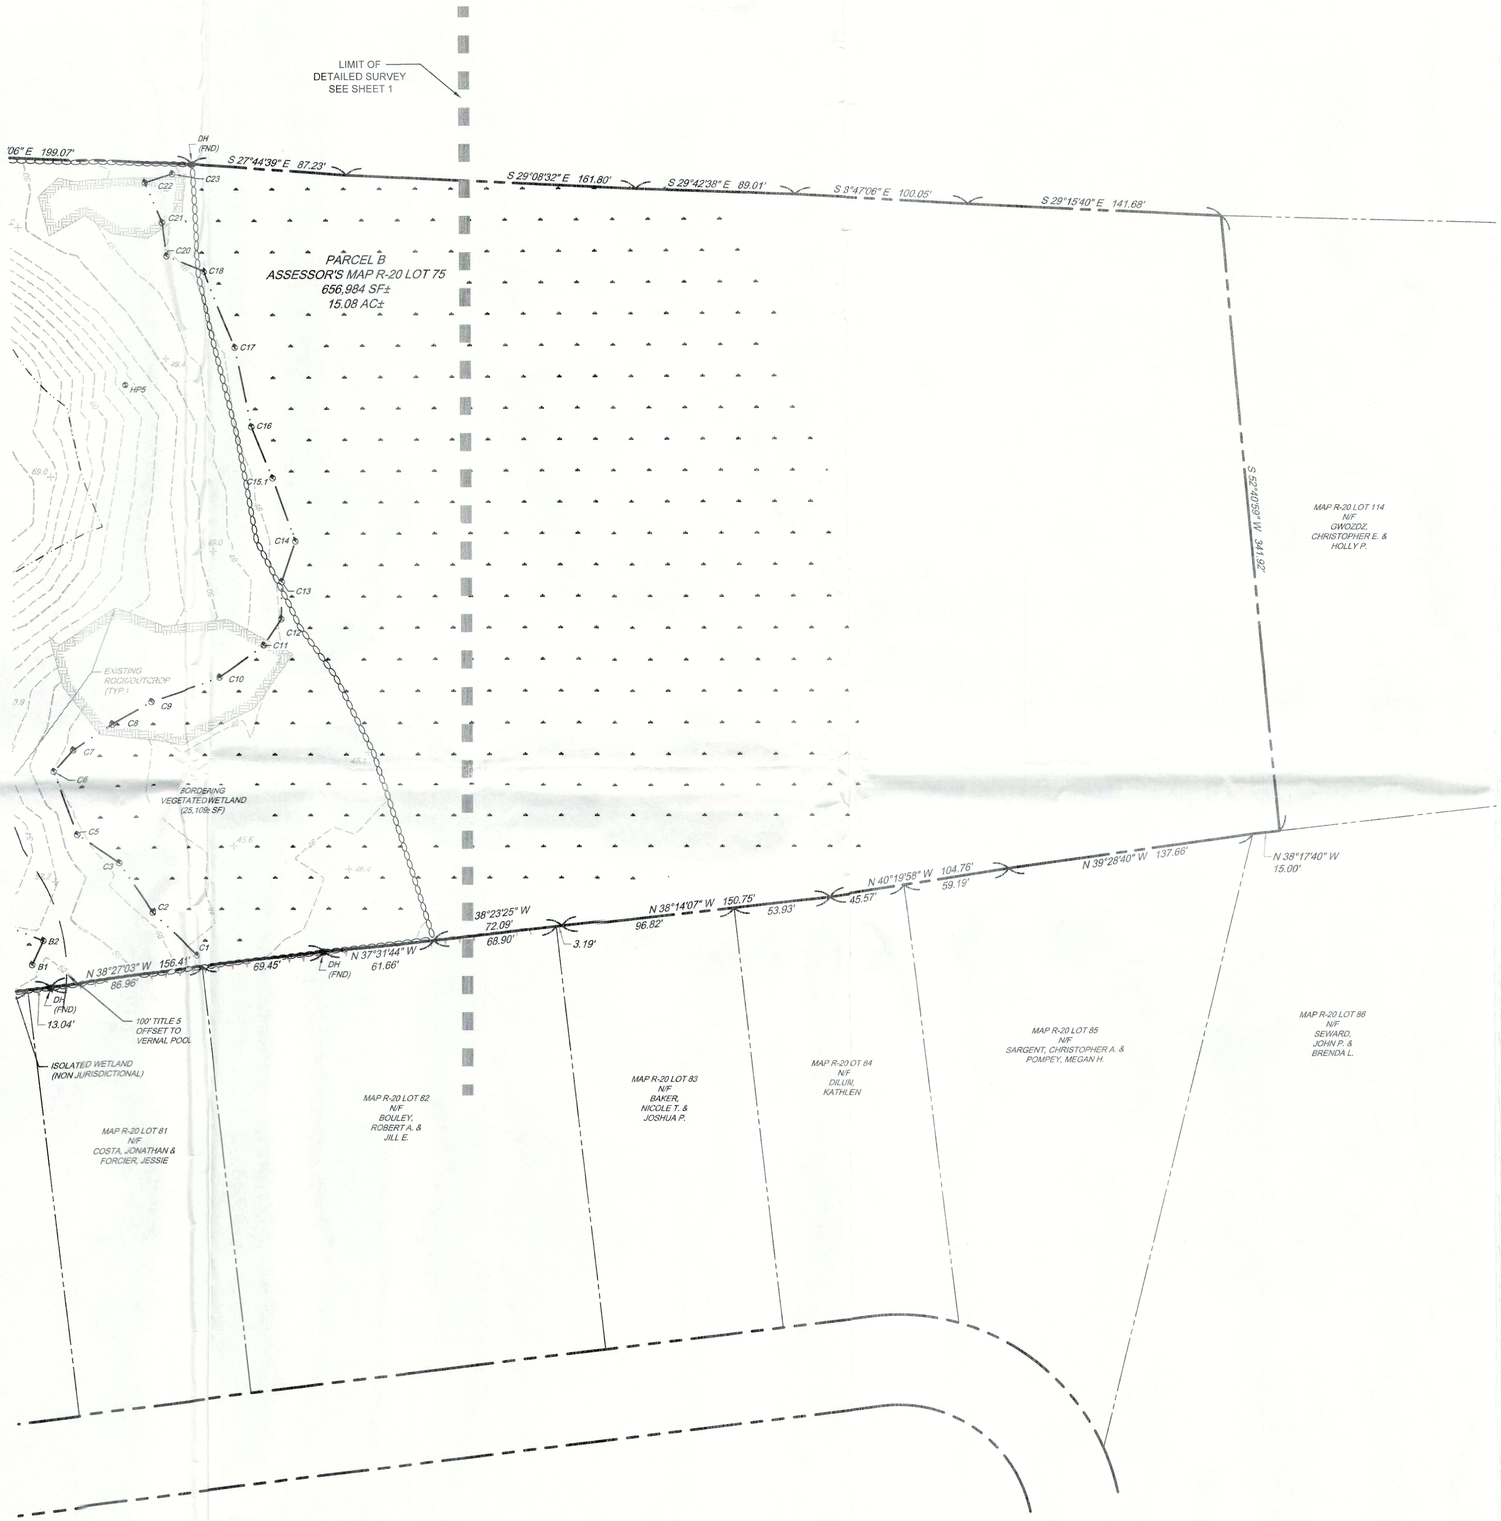

NOTE:

1. WETLAND FLAGS D20 AND C4 HAVE BEEN DELETED.
2. WETLANDS DELINEATED BY MARY RIMMER IN 2017.

DATE	NO.	REVISIONS	BY

ANRAD PLAN
BYFIELD ESTATES

ASSESSOR'S MAP R-20 LOT 75
NEWBURY MA, 01922

APPLICANT: BYFIELD ESTEATES, LLC
2 DEARBORN WAY, MIDDLETON MA, 01949

RANGER ENGINEERING & DESIGN, LLC
13 BRANCH STREET, SUITE 101, METHUEN, MA 01844
978-435-1324

COMMONWEALTH OF MASSACHUSETTS
BENJAMIN C. OSGOOD, JR.
CIVIL
No. 45931
REGISTERED PROFESSIONAL ENGINEER
5-10-19

DATE: 2019-05-01 | SCALE: | SHEET 2 OF 2

Q:\PROJECTS\NEW GOODWIN ELECTRIC\15-1516 Pearson Road - Byfield MA\DESIGN_PUBLISH\ANRAD PLAN.dwg PLOTTED: 5/8/2019 2:25 PM, BY: Olin Richter PLOTSTYLE TTI Env MCS.ctb PROJECT STATUS: —